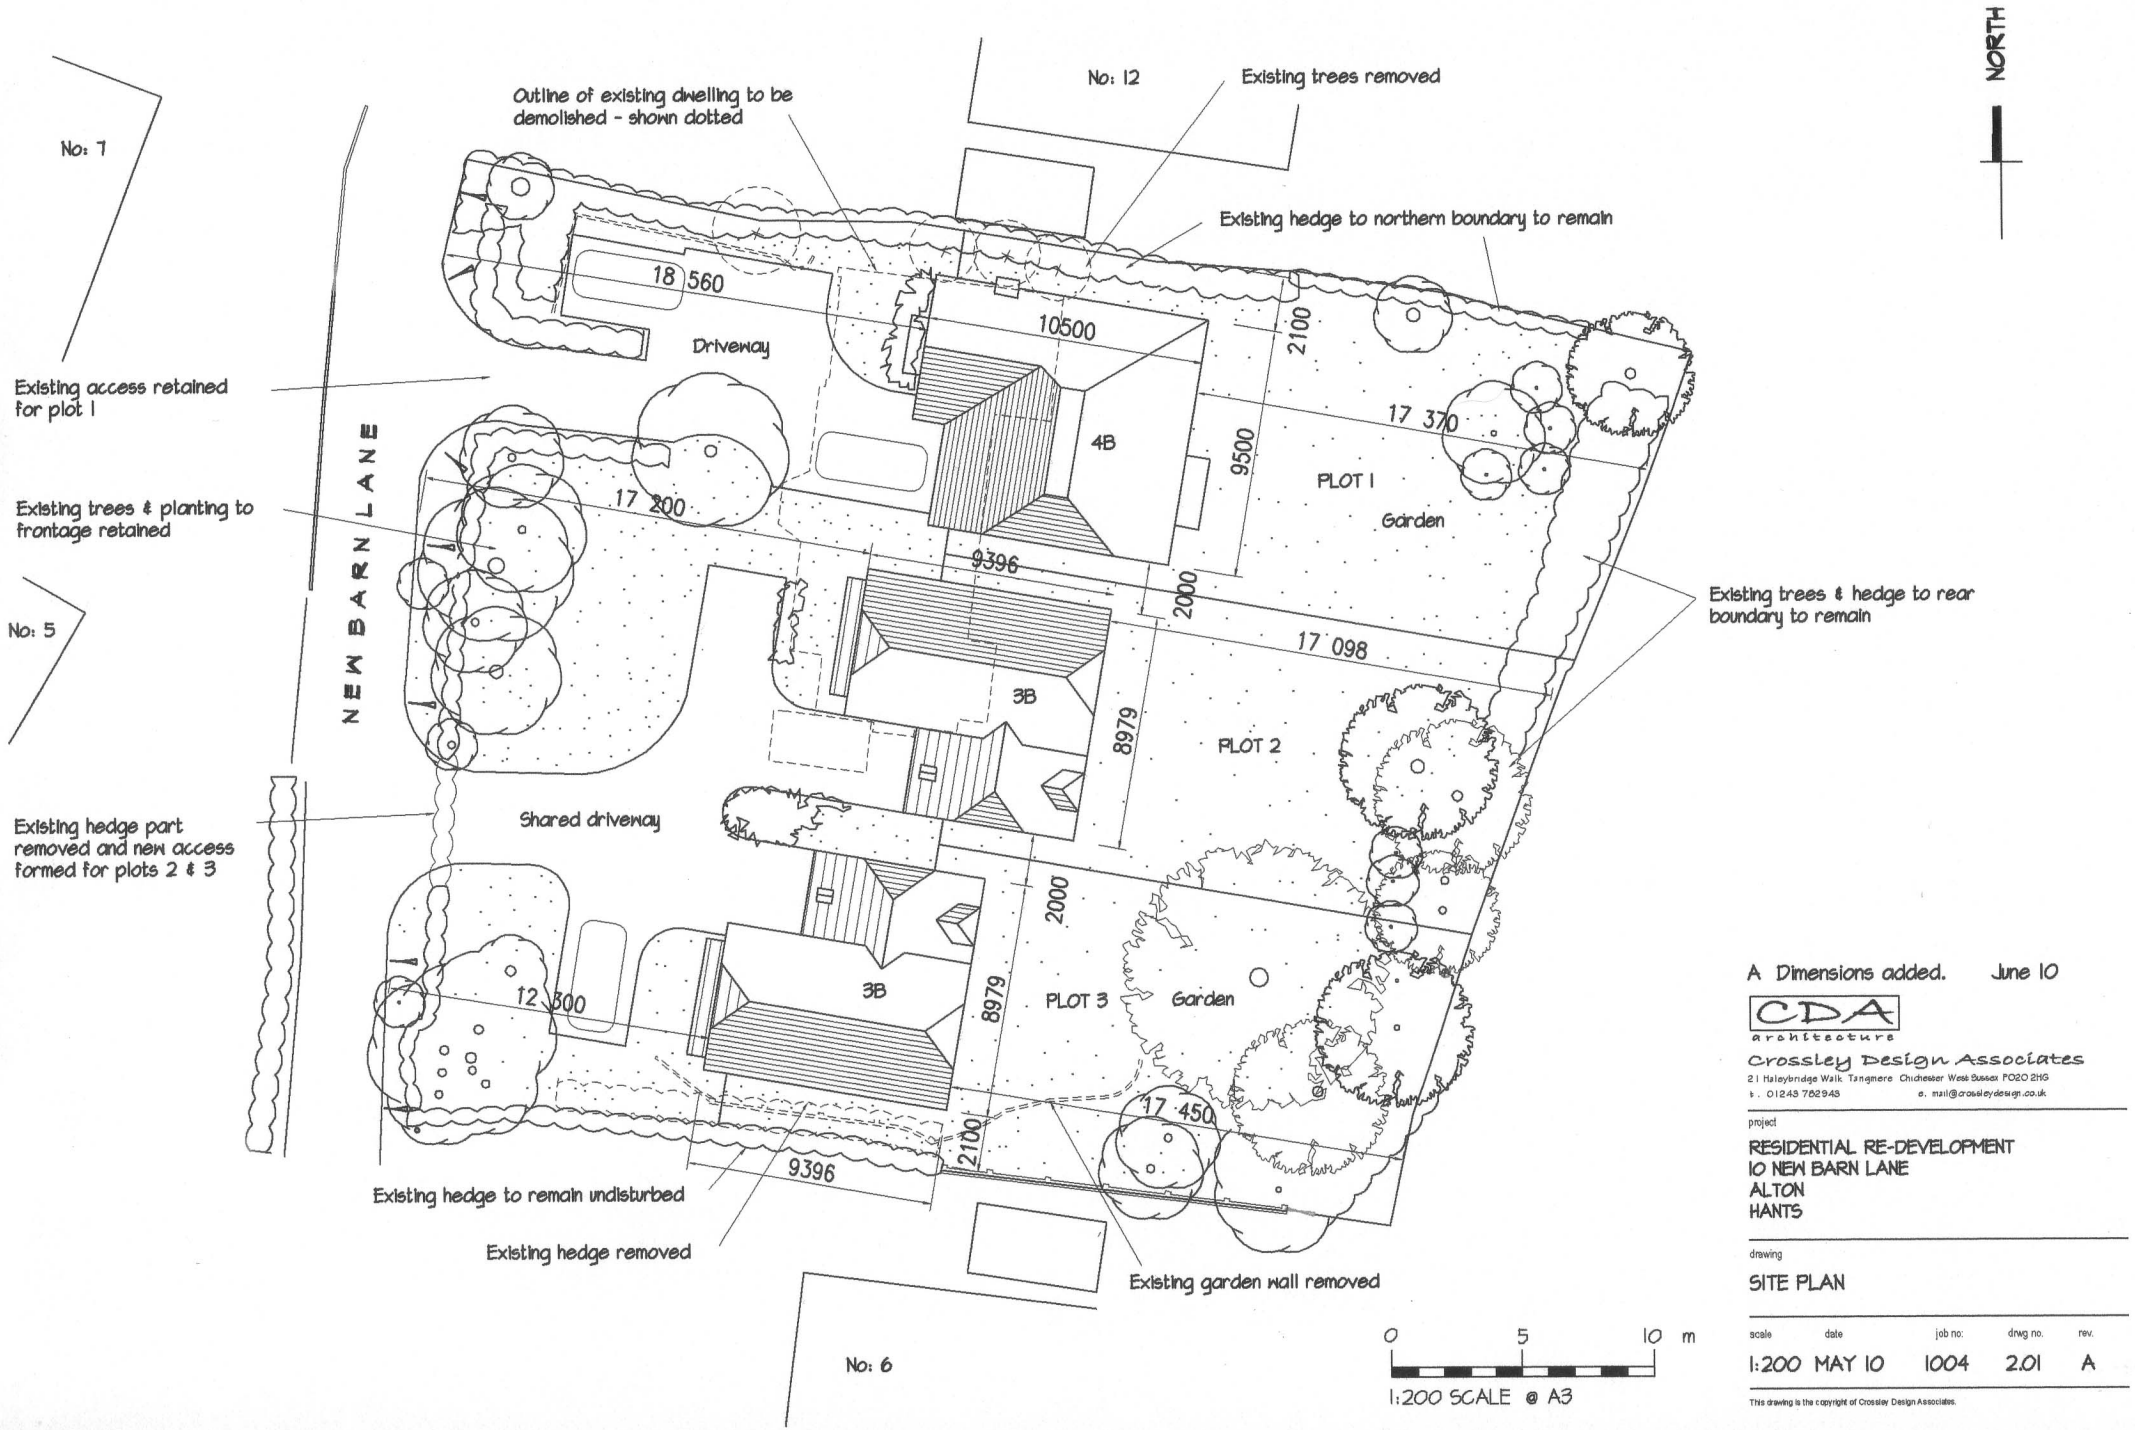

A Dimensions added. June 10

CDA architecture

Crossley Design Associates

21 Haleybridge Walk Tangmere Chichester West Sussex PO20 2HG

t. 01243 782943 e. mail@crossleydesign.co.uk

project

RESIDENTIAL RE-DEVELOPMENT
10 NEW BARN LANE
ALTON
HANTS

drawing

SITE PLAN

scale	date	job no:	drwg no.	rev.
1:200	MAY 10	1004	2.01	A

This drawing is the copyright of Crossley Design Associates.