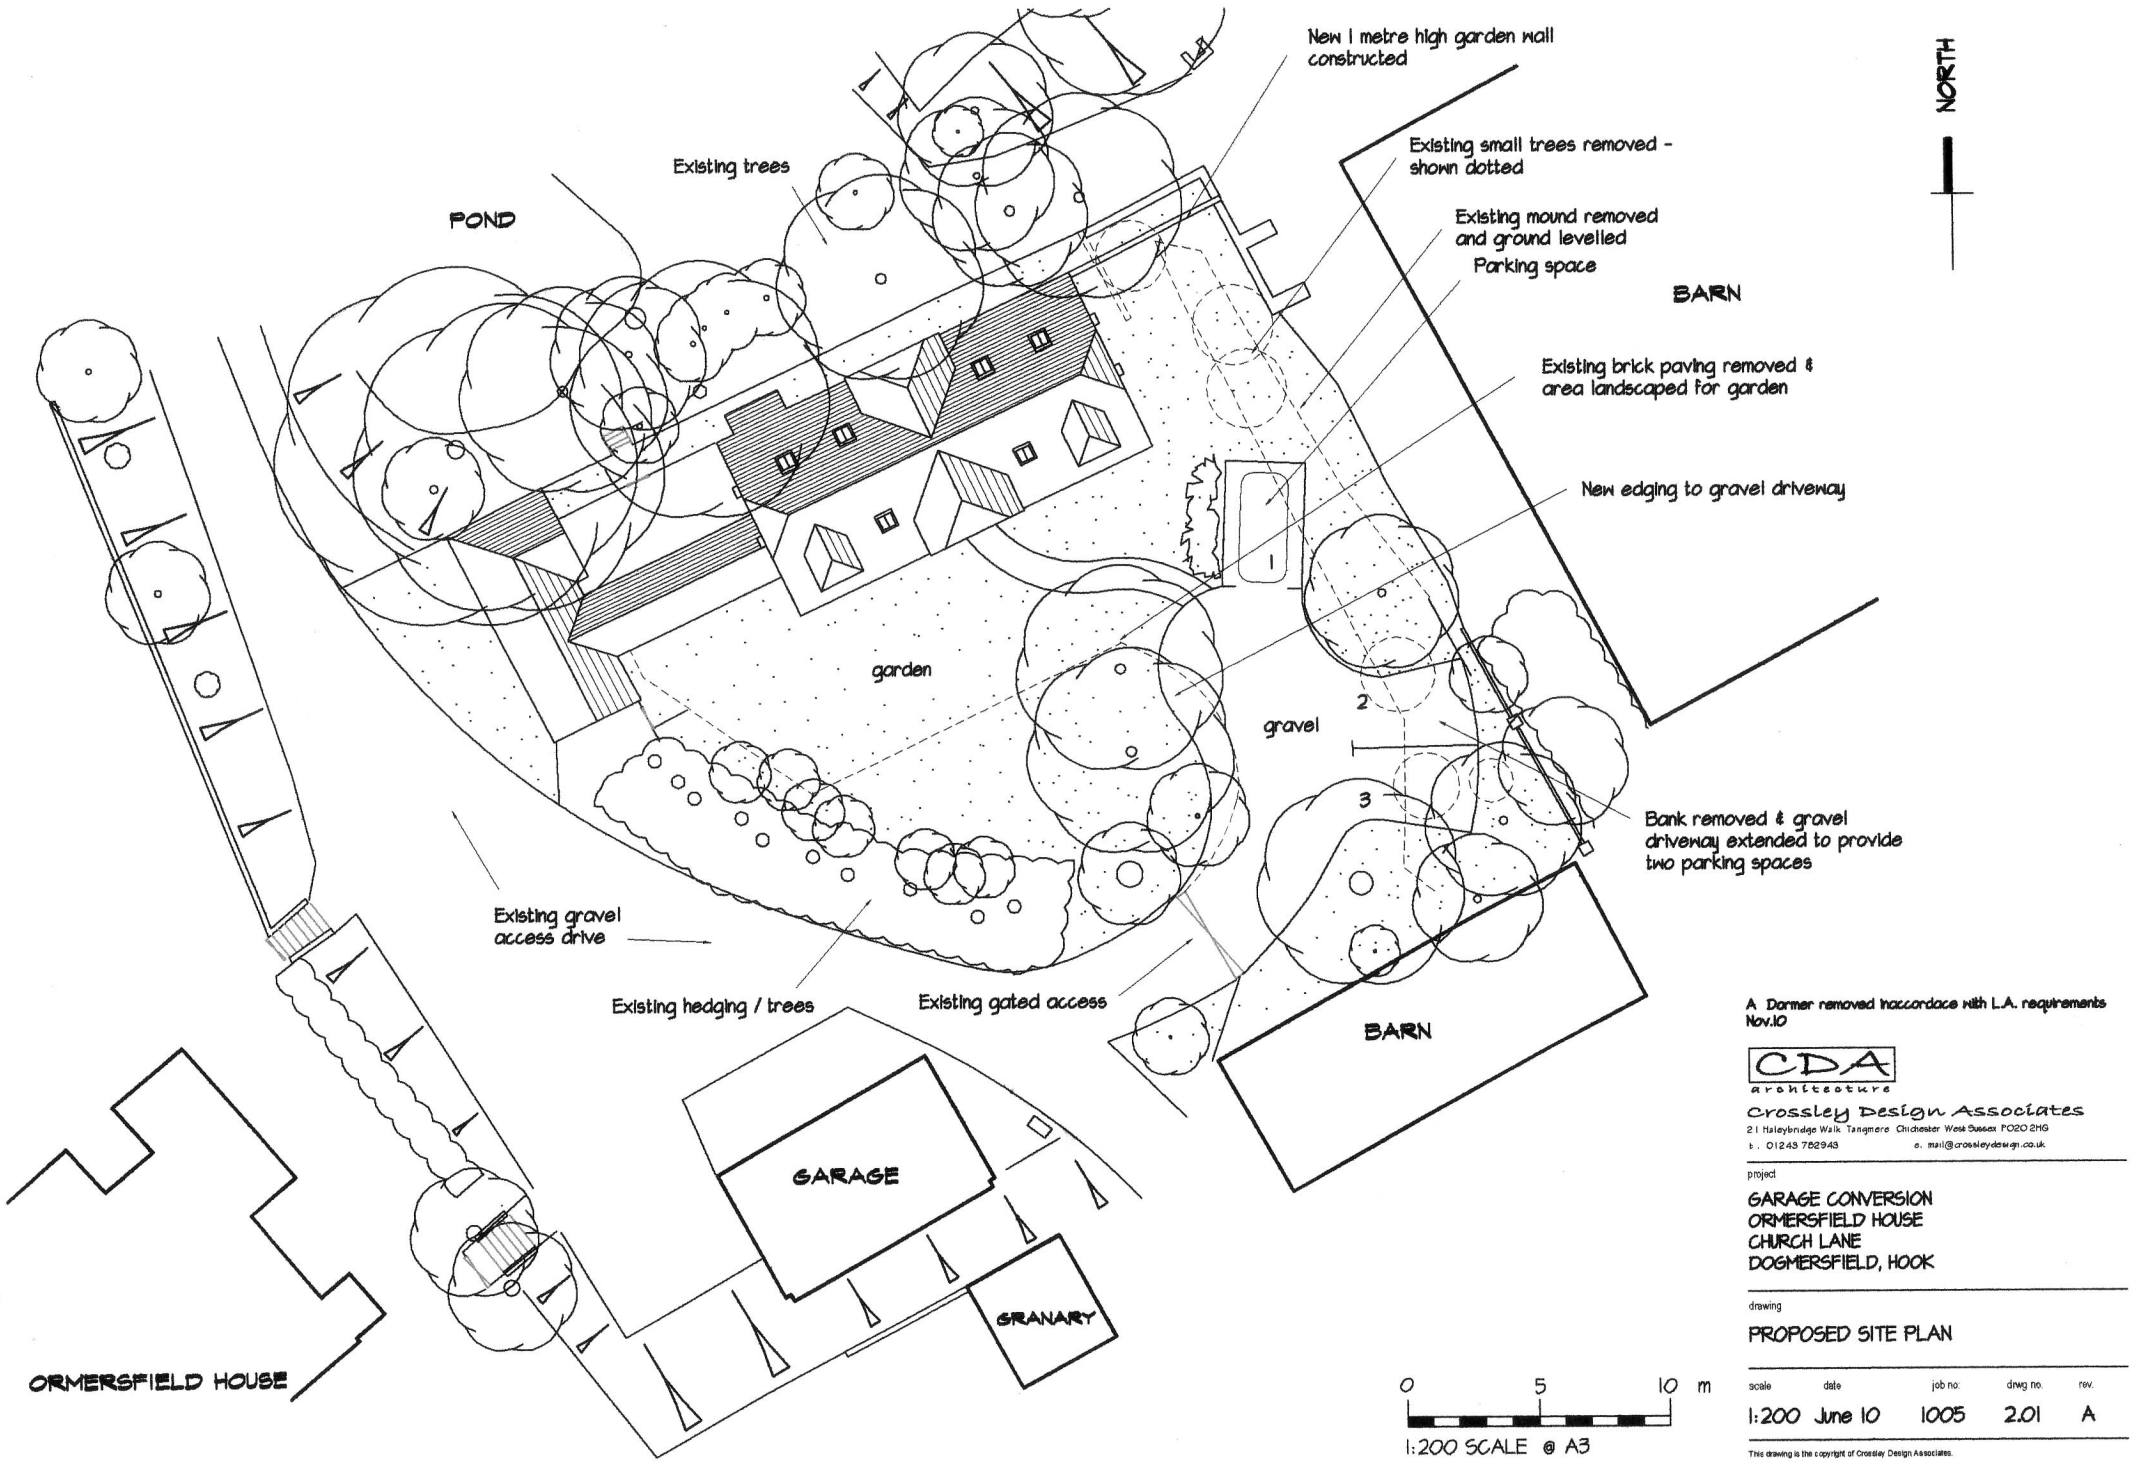

A Dormer removed inaccordace with L.A. requirements Nov.10

CDA
architecture
Crossley Design Associates
21 Haleybridge Walk Tangmere Chichester West Sussex PO20 2HG
t. 01243 782943 e. mail@crossleydesign.co.uk

project

GARAGE CONVERSION
ORMERSFIELD HOUSE
CHURCH LANE
DOGMERSFIELD, HOOK

drawing

PROPOSED SITE PLAN

scale	date	job no:	drwg no.	rev.
1:200	June 10	1005	2.01	A

0 5 10 m

1:200 SCALE @ A3

This drawing is the copyright of Crossley Design Associates.