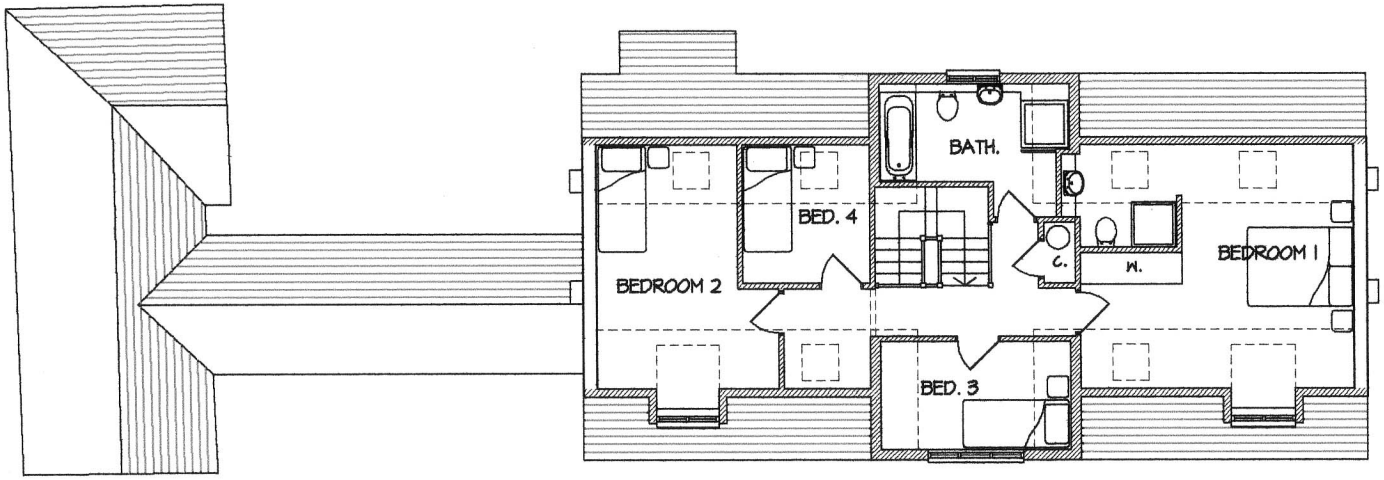

FIRST FLOOR PLAN

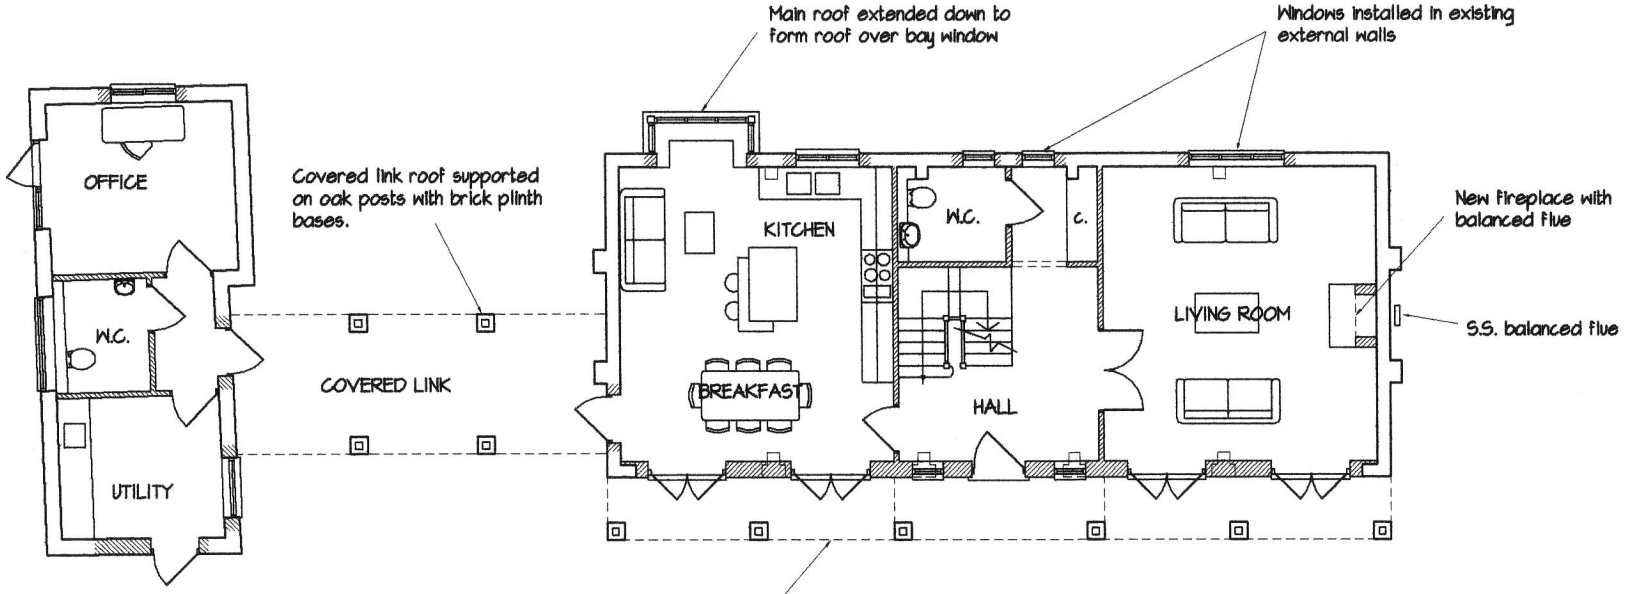

GROUND FLOOR PLAN

0 1 2 3 4 5 m

1:100 SCALE @ A3

A Dormer removed, 2 light window to batroom, Utility/AC layout changed as required by L.A. Nov. 10

CDA architecture
Crossley Design Associates
21 Haleybridge Walk Tangmere Chichester West Sussex PO20 2HG
tel. 01243 782943 email. mail@crossleydesign.co.uk

client

MR & MRS W ESDAILE

project

ORMERSFIELD HOUSE
CHURCH LANE
DOGMERSFIELD
HOOK

drawing

PROPOSED FLOOR PLANS

scale	date	job no.	drwg no.	rev.
1:100	JUNE 10	1005	2:02	A

This drawing is the copyright of Crossley Design Associates.